PRELIMINARY
SUBJECT TO CHANGE

PROPERTY OWNERS

1	[illegible]
2	[illegible]
3	[illegible]
4	[illegible]
5	[illegible]
6	[illegible]
7	[illegible]
8	[illegible]

PRELIMINARY
SUBJECT TO CHANGE

SL 335 C-2
CSJ: 2635-04-040
OPEN HOUSE EXHIBIT
1 OF 2

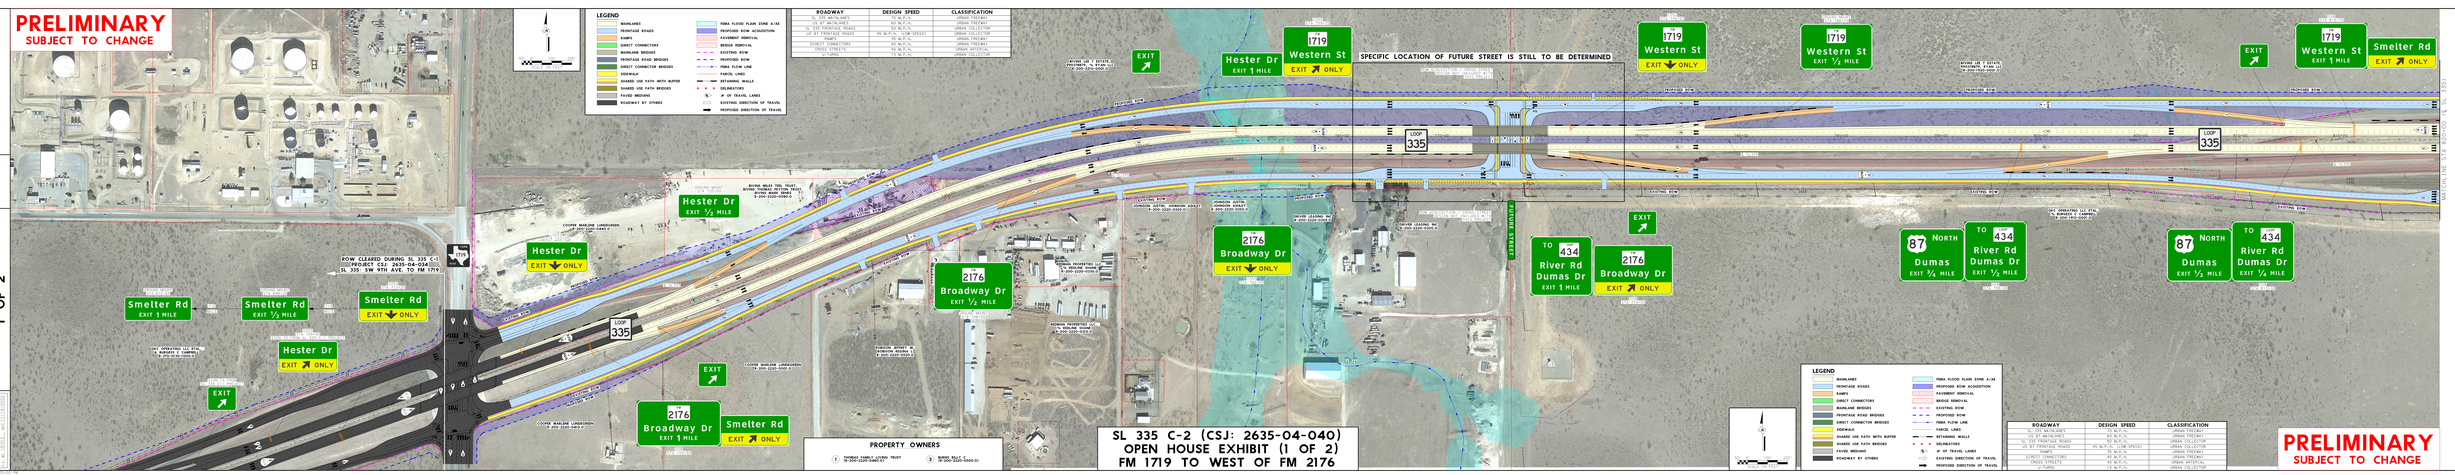

SL 335 C-2 (CSJ: 2635-04-040)
OPEN HOUSE EXHIBIT (1 OF 2)
FM 1719 TO WEST OF FM 2176

SL 335 C-2
CSJ: 2635-04-040
OPEN HOUSE EXHIBIT
1 OF 2

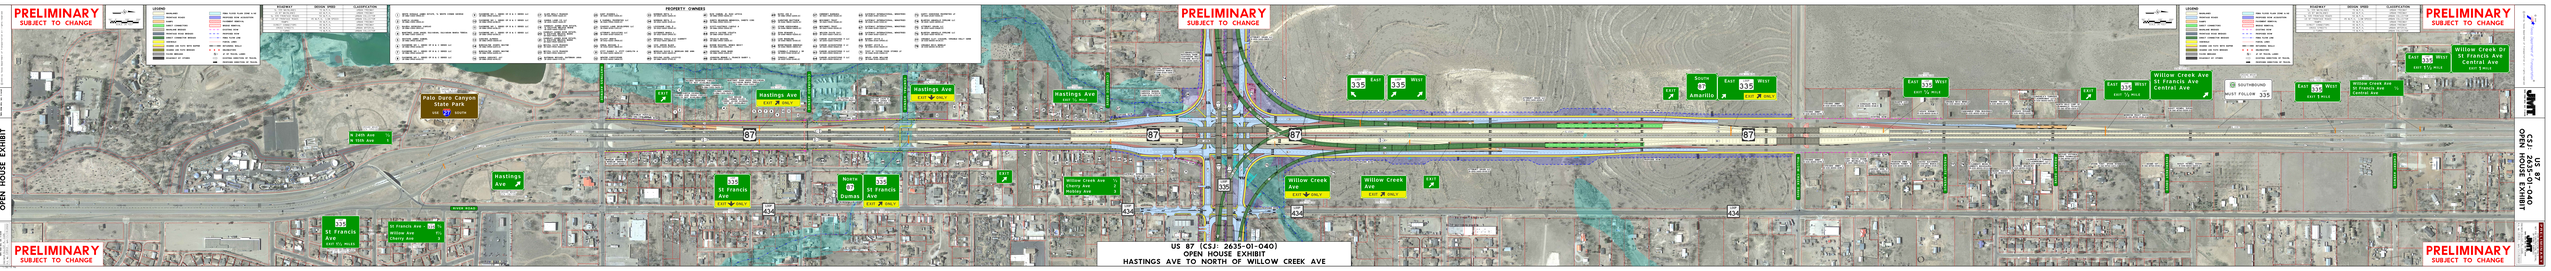
PRELIMINARY
SUBJECT TO CHANGE
LEGEND
PROPERTY OWNERS
Palo Duro Canyon State Park
Hastings Ave
Hastings Ave EAST ½ MILE
Hastings Ave EAST ½ MILE
Hastings Ave EAST ½ MILE
W 24th Ave
W 18th Ave
EAST
EAST
EAST