Texas Department of Transportation

©2023 by Texas Department of Transportation;
all rights reserved

US 69

FOR THE CONSTRUCTION OF INTERSECTION
AND OPERATIONAL IMPROVEMENTS

FROM: 0.9 MILES N OF FM 841
TO : 0.5 MILES W OF FM 1475

LENGTH OF PROJECT LIMITS: 4.794 MILES

CSJ: 0200-01-093

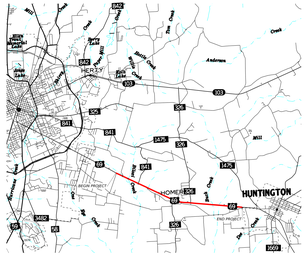

LOCATION MAP : N.T.S.

CP&Y an STV Company
TEXAS REGISTERED
ENGINEERING FIRM F-1741

LEGEND

- PROPOSED ALIGNMENT
- EXISTING RIGHT OF WAY
- PROPOSED RIGHT OF WAY
- PROPOSED PAVEMENT
- PROPOSED EDGE OF PAVEMENT
- PROPERTY BOUNDARY LINE
- PROPOSED CENTERLINE

PRELIMINARY

FOR INTERIM REVIEW ONLY
NOT FOR CONSTRUCTION, BIDDING, OR PERMIT PURPOSES

CP&Y an STV Company

ENGINEER BRIAN A. JONES
P.E. No. 95732 DATE 3/24/2023

DESIGN STANDARDS USED

TXDOT ROADWAY DESIGN MANUAL: 2022
TBR HIGHWAY CAPACITY MANUAL: 2016
TEXAS MANUAL OF UNIFORM CONTROL DEVICES: 2011

HORZ SCALE: 1"=50'
0 25 50 100

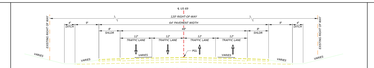

EXISTING TYPICAL SECTION
BEGIN PROJECT TO STA 247+49.50

EXISTING TYPICAL SECTION
STA 247+49.50 TO STA 272+07.73

EXISTING TYPICAL SECTION
STA 272+07.73 TO END PROJECT

EXCEPTIONS: STA 254+55.00 TO STA 270+65.00

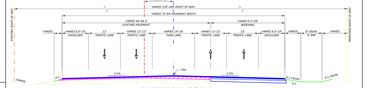

PROPOSED TYPICAL SECTION
BEGIN PROJECT TO STA 252+55.00
STA 252+55.00 TO STA 254+55.00

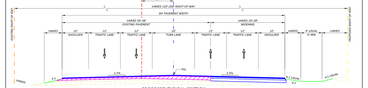

PROPOSED TYPICAL SECTION
STA 252+55.00 TO STA 253+00.72

EXCEPTIONS: STA 254+55.00 TO STA 270+65.00

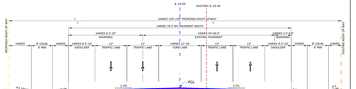

PROPOSED TYPICAL SECTION
STA 270+65.00 TO STA 280+84.00

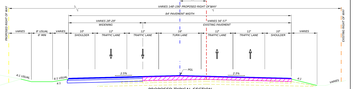

PROPOSED TYPICAL SECTION
STA 280+84.00 TO STA 455+00.00

EXCEPTIONS: STA 254+55.00 TO STA 270+65.00

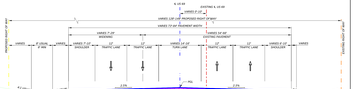

PROPOSED TYPICAL SECTION
STA 455+00.00 TO END PROJECT

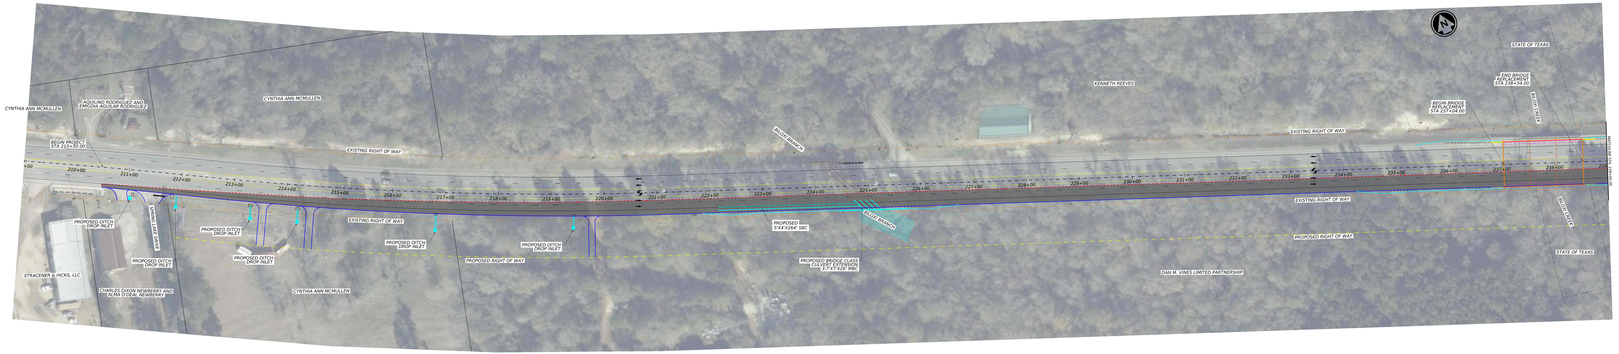

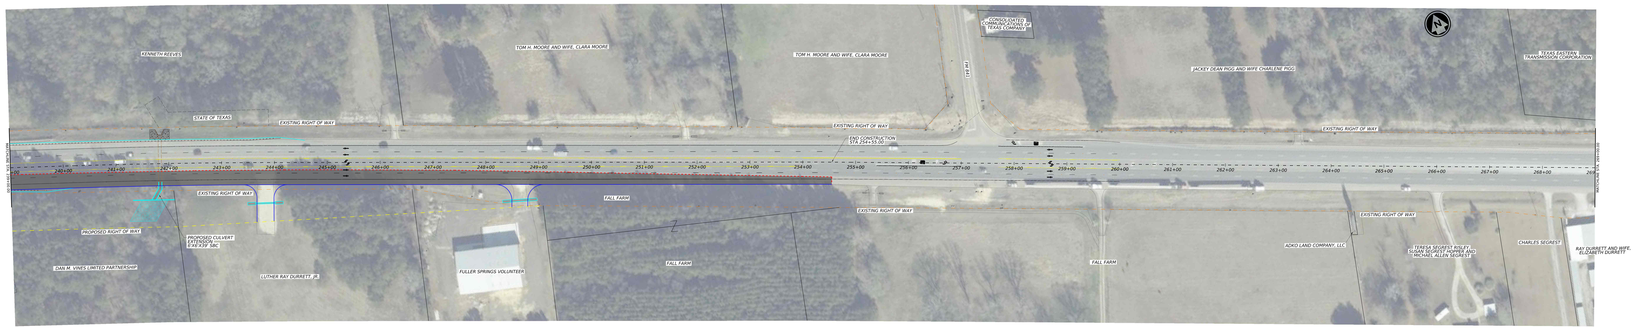

Texas Department of Transportation

©2023 by Texas Department of Transportation;
all rights reserved

US 69

FOR THE CONSTRUCTION OF INTERSECTION
AND OPERATIONAL IMPROVEMENTS

FROM: 0.9 MILES N OF FM 841
TO : 0.5 MILES W OF FM 1475

LENGTH OF PROJECT LIMITS: 4.794 MILES

CSJ: 0200-01-093

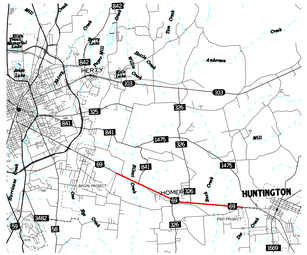
HERTY
HOMER
HUNTINGTON
END PROJECT
BEGIN PROJECT
Anderson
Creek
Bear
Mill
Cherokee
Neches
Angelina
Pine
Mud
Big
Bowles

Texas Department of Transportation

©2023 by Texas Department of Transportation;
all rights reserved

US 69

FOR THE CONSTRUCTION OF INTERSECTION
AND OPERATIONAL IMPROVEMENTS

FROM: 0.9 MILES N OF FM 841
TO : 0.5 MILES W OF FM 1475

LENGTH OF PROJECT LIMITS: 4.794 MILES

CSJ: 0200-01-093

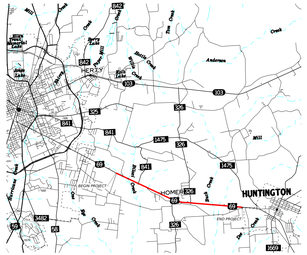
HERTY
HOMER
HUNTINGTON
END PROJECT
