© 2023 Texas Department of Transportation

PARIS DISTRICT
NOEL PARAMANATHAM, P.E. - DISTRICT ENGINEER

95% INTERIM DESIGN SCHEMATIC
LOOP 286
NORTHEAST PROJECT
CSJ: 1690-01-123

NET LENGTH OF PROJECT: 12,571 FEET + 2.38 MILES
ROADWAY 12,091 FEET + 2.29 MILES
BRIDGE 480 FEET + 0.09 MILES

TRAFFIC DATA

	US271N TO US82E
2018 ADT	30,000
2038 ADT	36,500

ROADWAY	FUNCTIONAL CLASS.	DESIGN SPEED	eMAX
LOOP 286	URBAN FREEWAY	50 MPH	6%
RAMPS	RAMPS	40 MPH	6%
FRONTAGE ROAD	URBAN COLLECTOR	40 MPH	2%
CROSS STREETS	URBAN MINOR ARTERIAL	30 MPH	2%
	URBAN COLLECTOR	30 MPH	2%
TURNAROUNDS	URBAN MINOR COLLECTOR	25 MPH	2%

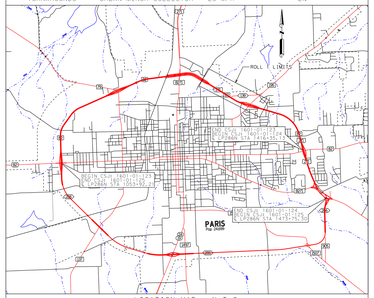

LOCATION MAP : N.T.S.

DESIGN STANDARDS USED

TXDOT ROADWAY DESIGN MANUAL; 2020
AASHTO POLICY ON GEOMETRIC DESIGN OF HIGHWAYS AND STREETS; 2018
TXDOT STANDARD SPECIFICATIONS FOR CONSTRUCTION AND MAINTENANCE OF HIGHWAYS, STREETS, AND BRIDGES; 2014
TRB HIGHWAY CAPACITY MANUAL; 2016
TEXAS MANUAL ON UNIFORM TRAFFIC CONTROL DEVICES (TMUTCD); 2011
TXDOT ACCESS MANAGEMENT MANUAL; 2013
TXDOT HYDRAULIC DESIGN MANUAL; 2019

GENERAL NOTES

1. COORDINATES SHOWN ARE SURFACE VALUES IN U.S. SURVEY FEET BASED UPON THE TEXAS STATE PLANE NAD-83 COORDINATE SYSTEM IN THE NORTH CENTRAL ZONE (4202) WITH A SURFACE ADJUSTMENT FACTOR OF 1.00012.
2. SEE ENGINEERING REPORT FOR UTILITY CONFLICT INFORMATION.
3. ADA RAMPS ARE NOT DEPICTED ON THE PLAN.
4. ACCESS DENIAL LIMITS ARE DETERMINED BY PROVIDING SAFETY TO THE TRAVELING PUBLIC, MAINTAINING LEVEL OF SERVICE ON THE FRONTAGE ROADS AND MAINTAINING SAFE ACCESS TO ADJACENT PROPERTY OWNERS.
5. APPROXIMATE 100 YEAR FLOODPLAIN LIMITS ARE BASED ON FEMA FLOOD INSURANCE RATE MAPS.
6. PROPOSED CULVERT SIZES SHOWN IN SCHEMATIC ARE SIZED BASED ON PRELIMINARY DRAINAGE ANALYSIS OF DRAINAGE AREAS. FOR OTHER DRAINAGE NOTES SEE INDIVIDUAL SHEETS.
7. MAINLANE PROFILE MAXIMUM GRADE LIMITED TO 5.0% AS USED ON RECENT PROJECTS UNLESS WHEN NECCESSARY TO TIE IN TO EXISTING GRADES.
8. SCHEMATIC INTERSECTION LAYOUTS FOLLOW 2018 ROM CRITERIA, PS&E PLANS WILL FOLLOW REVISED 2020 CRITERA FOR RIGHT TURN SLIP LANES

SCHEMATIC PREPARED BY:
BURNS & MCDONNELL
FIRM REGISTRATION NUMBER F-845

JOSHUA RYAN ROBERTSON 115996
NAME P.E. NUMBER
8/22/2023
DATE

PRELIMINARY

NOT INTENDED FOR PERMIT, BIDDING, OR CONSTRUCTION PURPOSES AND SUBJECT TO CHANGE BASED ON PROGRESS OF DEVELOPMENTS RESULTING FROM PUBLIC INPUT AND TECHNICAL REVIEW.

AUGUST 2023

BURNS McDONNELL
NORTH GALLERIA TOWER 1
13737 NOEL RD.
SUITE 700
DALLAS, TX. 75240

ROLL 1 OF 2

HORZ SCALE 0 50 100 200
VERT SCALE 0 5 10 20

LEGEND:

- PROPOSED CENTERLINE/BASELINE
- PROPOSED ROW
- EXISTING ROW
- TEMPORARY CONSTRUCTION EASEMENT
- DRAINAGE EASEMENT
- PARCEL LINE
- EDGE OF PAVEMENT (EOP)/CURB & GUTTER
- EDGE OF TRAVEL (EOT)
- PAVEMENT STRIPING
- PAVEMENT DASHED STRIPING
- DOUBLE YELLOW PAVEMENT STRIPING
- SOLID WHITE PAVEMENT STRIPING
- PROPOSED TRAFFIC ARROW
- EXISTING TRAFFIC ARROW
- PROPOSED CONTROL OF ACCESS
- DIRECT DISPLACEMENT
- INDUCED DISPLACEMENT
- PROPOSED BRIDGE LIMITS
- EXISTING BRIDGE LIMITS
- PAVEMENT REMOVAL
- PROPOSED MAINLANE AND RAMPS
- PROPOSED FRONTAGE ROAD/CROSS STREET
- PROPOSED RAMP
- PROPOSED DRIVEWAY
- PROPOSED SHARED USE PATH OR SIDEWALK
- PROPOSED RETAINING WALL
- BRIDGE BENTS
- FEMA FLOOD AE
- FEMA FLOODWAY
- FEMA FLOOD A
- DRAINAGE FLOW LINE
- EXISTING CULVERT
- PROPOSED BOX CULVERT
- PROPOSED PIPE CULVERT
- CULVERT FLOW
- PROPOSED OVERHEAD SIGN
- PEDESTRIAN HANDRAIL

ABANDONED UTILITY
AERIAL UTILITIES
AT&T(TELE)
AT&T (FO/DUCT)
PEOPLES (FO/DUCT)
SUDDENLINK (FO/DUCT)
SUDDENLINK (CABLE)
ELECTRIC / POWER
TXDOT
TXDOT
GAS / PETROLEUM
ATMOS
ATMOS
VEHICLE PRODUCING
SANITARY SEWER
CITY OF PARIS
CITY OF PARIS
CITY OF PARIS
TRAFFIC SIGNALS
CITY OF PARIS
UTILITY SYMBOLS
END CAP
UTILITY CONTINUATION

CURVE DATA												
CURVE NAME	CURVE NO	DELTA	DEGREE	TANGENT	LENGTH	RADIUS	CHORD BEARING	CHORD DISTANCE	PI STA	BC STA	EC STA

CURVE DATA												
CURVE NAME	CURVE NO	DELTA	DEGREE	TANGENT	LENGTH	RADIUS	CHORD BEARING	CHORD DISTANCE	PI STA	BC STA	EC STA

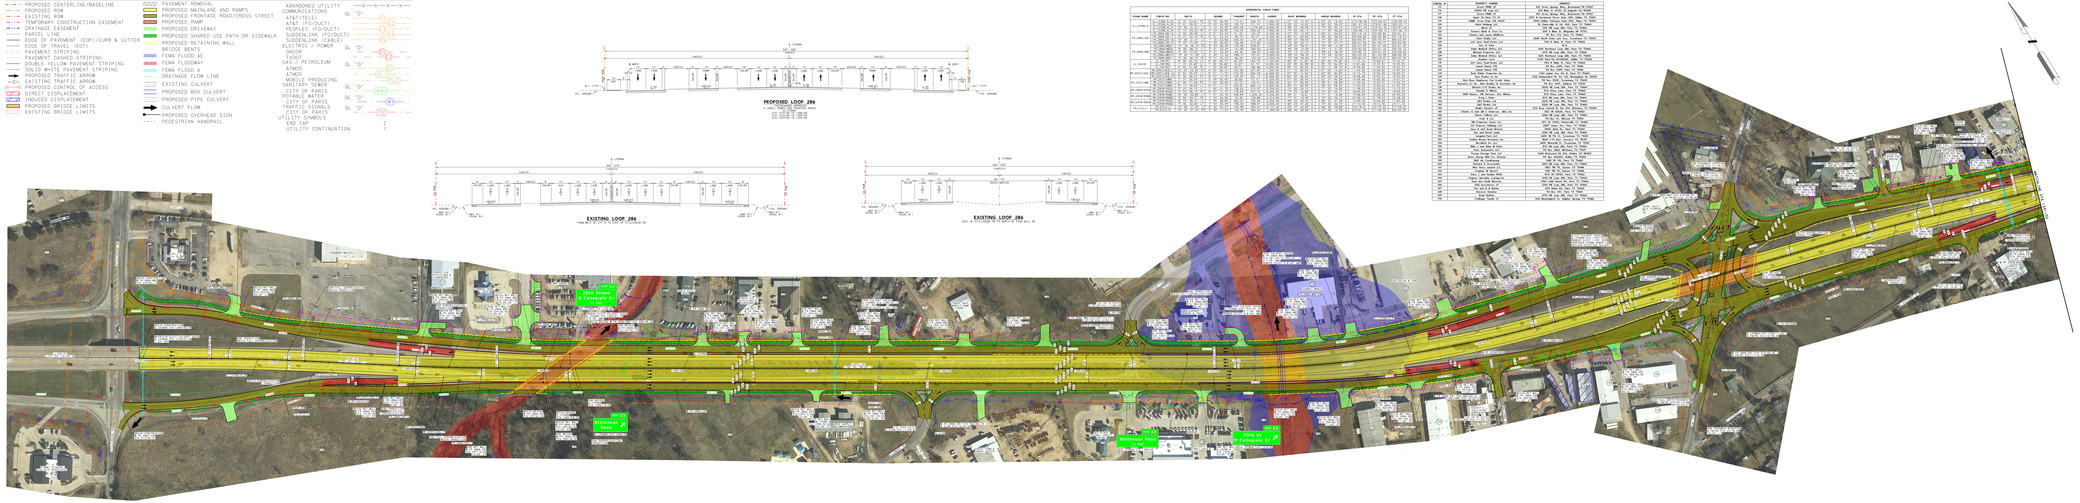
PARIS
PARIS
PARIS

© 2023 Texas Department of Transportation

PARIS DISTRICT
NOEL PARAMANATHAM, P.E. - DISTRICT ENGINEER

95% INTERIM DESIGN SCHEMATIC
LOOP 286
NORTHEAST PROJECT
CSJ: 1690-01-123

NET LENGTH OF PROJECT: 12,571 FEET + 2.38 MILES
ROADWAY 12,091 FEET + 2.29 MILES
BRIDGE 480 FEET + 0.09 MILES

TRAFFIC DATA

	US271N TO US82E
2018 ADT	30,000
2038 ADT	36,500

ROADWAY	FUNCTIONAL CLASS.	DESIGN SPEED	eMAX
LOOP 286	URBAN FREEWAY	50 MPH	6%
RAMPS	RAMPS	40 MPH	6%
FRONTAGE ROAD	URBAN COLLECTOR	40 MPH	2%
CROSS STREETS	URBAN MINOR ARTERIAL	30 MPH	2%

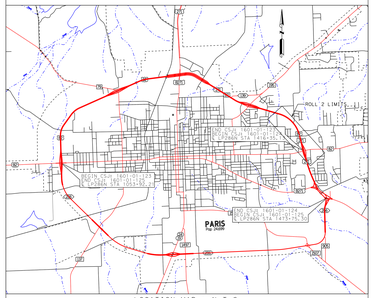

LOCATION MAP : N.T.S.

DESIGN STANDARDS USED

TXDOT ROADWAY DESIGN MANUAL: 2020
AASHTO POLICY ON GEOMETRIC DESIGN OF HIGHWAYS AND STREETS: 2018
TXDOT STANDARD SPECIFICATIONS FOR CONSTRUCTION AND MAINTENANCE OF HIGHWAYS, STREETS, AND BRIDGES: 2014
TRB HIGHWAY CAPACITY MANUAL: 2016
TEXAS MANUAL ON UNIFORM TRAFFIC CONTROL DEVICES (TMUTCD): 2011
TXDOT ACCESS MANAGEMENT MANUAL: 2013
TXDOT HYDRAULIC DESIGN MANUAL: 2019

GENERAL NOTES

1. COORDINATES SHOWN ARE SURFACE VALUES IN U.S. SURVEY FEET BASED UPON THE TEXAS STATE PLANE NAD-83 COORDINATE SYSTEM IN THE NORTH CENTRAL ZONE (4202) WITH A SURFACE ADJUSTMENT FACTOR OF 1.00012.
2. SEE ENGINEERING REPORT FOR UTILITY CONFLICT INFORMATION.
3. ADA RAMPS ARE NOT DEPICTED ON THE PLAN.
4. ACCESS DENIAL LIMITS ARE DETERMINED BY PROVIDING SAFETY TO THE TRAVELING PUBLIC, MAINTAINING LEVEL OF SERVICE ON THE FRONTAGE ROADS AND MAINTAINING SAFE ACCESS TO ADJACENT PROPERTY OWNERS.
5. APPROXIMATE 100 YEAR FLOODPLAIN LIMITS ARE BASED ON FEMA FLOOD INSURANCE RATE MAPS.
6. PROPOSED CULVERT SIZES SHOWN IN SCHEMATIC ARE SIZED BASED ON PRELIMINARY DRAINAGE ANALYSIS OF DRAINAGE AREAS. FOR OTHER DRAINAGE NOTES SEE INDIVIDUAL SHEETS.
7. MAINLANE PROFILE MAXIMUM GRADE LIMITED TO 5.0% AS USED ON RECENT PROJECTS UNLESS WHEN NECCESSARY TO TIE IN TO EXISTING GRADES.
8. SCHEMATIC INTERSECTION LAYOUTS FOLLOW 2018 RDM CRITERIA, PS&E PLANS WILL FOLLOW REVISED 2020 CRITERIA FOR RIGHT TURN SLIP LANES.

SCHEMATIC PREPARED BY:
BURNS & MCDONNELL
FIRM REGISTRATION NUMBER F-845
JOSHUA RYAN ROBERTSON 115996
NAME P.E. NUMBER
8/22/2023
DATE

PRELIMINARY

NOT INTENDED FOR PERMIT, BIDDING, OR CONSTRUCTION PURPOSES AND SUBJECT TO CHANGE BASED ON FUTURE DEVELOPMENTS RESULTING FROM PUBLIC INPUT AND TECHNICAL REVIEW.

AUGUST 2023

BURNS McDONNELL
NORTH GALLERIA TOWER 1
13737 NOEL RD.
SUITE 700
DALLAS, TX. 75240

ROLL 2 OF 2

HORZ SCALE 0 100 200
VERT SCALE 0 10 20

LEGEND:

- PROPOSED CENTERLINE/BASELINE
- PROPOSED ROW
- EXISTING ROW
- TEMPORARY CONSTRUCTION EASEMENT
- DRAINAGE EASEMENT
- PARCEL LINE
- EDGE OF PAVEMENT (EOP)/CURB & GUTTER
- EDGE OF TRAVEL (EOT)
- PAVEMENT STRIPING
- PAVEMENT DASHED STRIPING
- DOUBLE YELLOW PAVEMENT STRIPING
- SOLID WHITE PAVEMENT STRIPING
- PAVEMENT TRAFFIC ARROW
- EXISTING SIGNAL POLE
- PROPOSED CONTROL OF ACCESS
- DIRECT DISPLACEMENT
- INDUCED DISPLACEMENT
- PROPOSED BRIDGE LIMITS
- EXISTING BRIDGE LIMITS
- PAVEMENT REMOVAL
- PROPOSED MAINLANE AND RAMPS
- PROPOSED FRONTAGE ROAD/CROSS STREET
- PROPOSED RAMP
- PROPOSED DRIVEWAY
- PROPOSED SHARED USE PATH OR SIDEWALK
- PROPOSED RETAINING WALL
- BRIDGE BENTS
- FEMA FLOOD AE
- FEMA FLOODWAY
- FEMA FLOOD A
- DRAINAGE FLOW LINE
- EXISTING CULVERT
- PROPOSED BOX CULVERT
- PROPOSED PIPE CULVERT
- CULVERT FLOW
- PROPOSED OVERHEAD SIGN
- PEDESTRIAN HANDRAIL
- ABANDONED UTILITY
- COMMUNICATIONS
- AT&T(TELE)
- AT&T (FO/DUCT)
- PEOPLES (FO/DUCT)
- SUDDENLINK (FO/DUCT)
- TEXAS NET (FO/DUCT)
- ELECTRIC / POWER
- ONCOR
- TXDOT
- GAS / PETROLEUM
- ATMOS
- ATMOS
- MOBILE PRODUCING
- SANITARY SEWER
- CITY OF PARIS
- HOT WATER / HEAT
- CITY OF PARIS
- TRAFFIC SIGNALS
- CITY OF PARIS
- UTILITY SYMBOLS
- UTILITY POLE
- UTILITY CONTINUATION

PROPOSED N COLLEGIATE DR

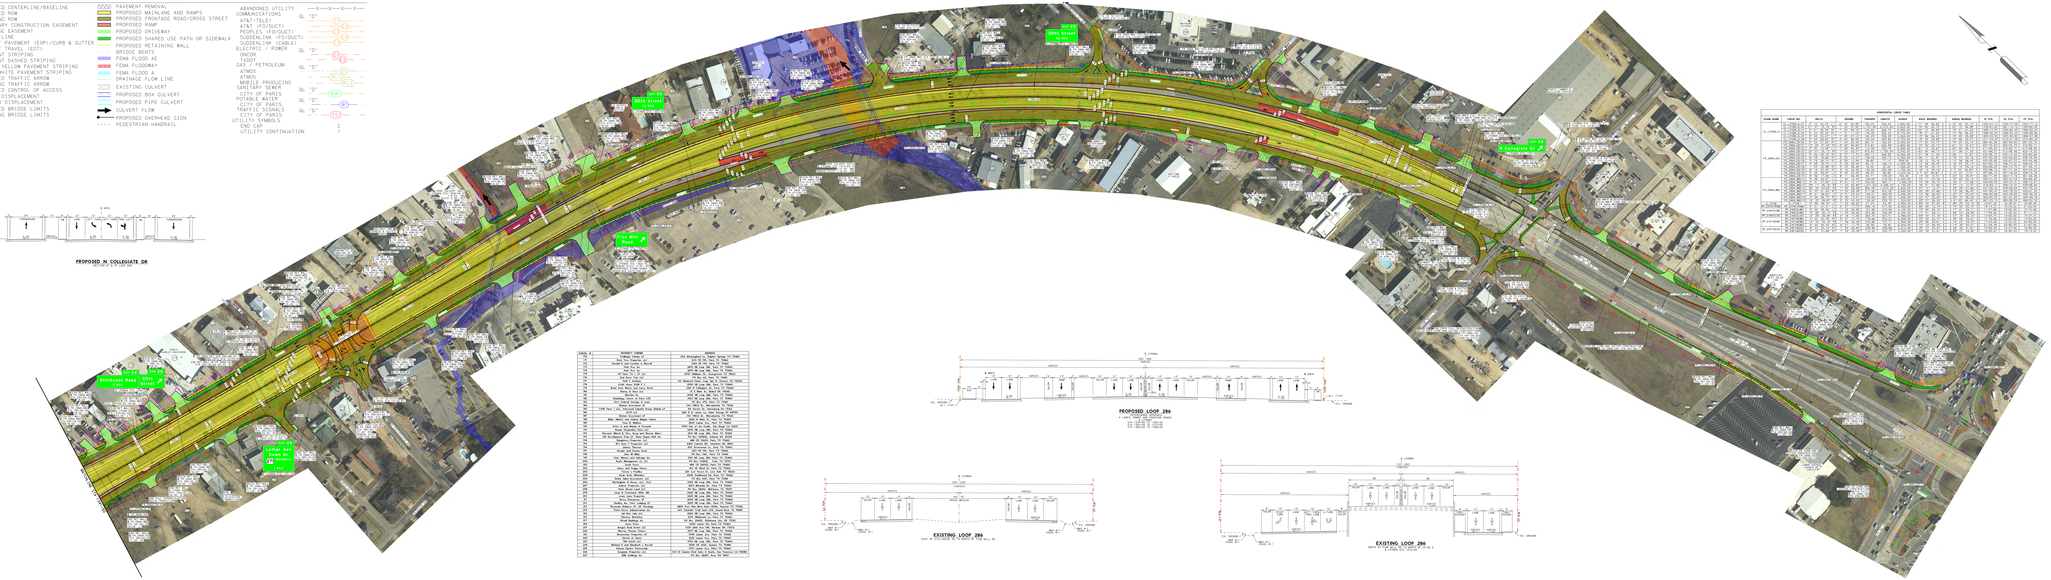
Bois d'Arc Ave
Bois d'Arc Ave to Bird
Bird Street
Bird Street to Hill
Hill Street
Hill Street to Lamar
Lamar Ave
Lamar Ave to Clarksville
Clarksville
N Collegiate Dr
N Collegiate Dr
Lamar Ave
Bois d'Arc Ave
Bird Street
Hill Street
Clarksville Street

© 2023 Texas Department of Transportation

PARIS DISTRICT
NOEL PARAMANATHAN, P.E. - DISTRICT ENGINEER

95% INTERIM DESIGN SCHEMATIC
LOOP 286
SOUTHEAST PROJECT
CSJ: 1690-01-124

NET LENGTH OF PROJECT: 20,188 FEET = 3.82 MILES
ROADWAY 20,188 FEET = 3.82 MILES
BRIDGE 0 FEET = 0.00 MILES

TRAFFIC DATA

	US82E TO US82W
2018 ADT	7,200
2038 ADT	9,900

ROADWAY	FUNCTIONAL CLASS.	DESIGN SPEED	eMAX
LOOP 286	PRINCIPAL ARTERIAL	50 MPH	6%
CROSS STREETS	URBAN MINOR ARTERIAL	30 MPH	2%
	URBAN COLLECTOR	30 MPH	2%
[illegible]	[illegible]	[illegible]	[illegible]

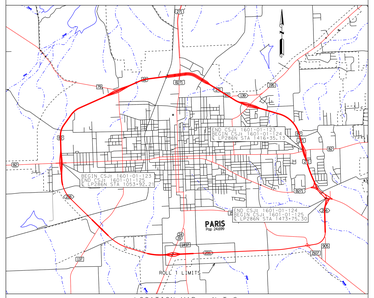

LEGEND:

- PROPOSED CENTERLINE/BASELINE
- PROPOSED ROW
- EXISTING ROW
- TEMPORARY CONSTRUCTION EASEMENT
- DRAINAGE EASEMENT
- EDGE OF PAVEMENT
- EDGE OF PAVEMENT (EOP)/CURB & GUTTER
- EDGE OF TRAVEL (EOT)
- PAVEMENT STRIPING
- PAVEMENT DASHED STRIPING
- DOUBLE YELLOW PAVEMENT STRIPING
- SOLID WHITE PAVEMENT STRIPING
- PROPOSED TRAFFIC ARROW
- EXISTING TRAFFIC ARROW
- PROPOSED CONTROL OF ACCESS
- DIRECT DISPLACEMENT
- INDUCED DISPLACEMENT
- PROPOSED BRIDGE LIMITS
- EXISTING BRIDGE LIMITS
- PAVEMENT REMOVAL
- PROPOSED MAINLANE AND RAMPS
- PROPOSED FRONTAGE ROAD/CROSS STREET
- PROPOSED RAMP
- PROPOSED DRIVEWAY
- PROPOSED SHARED USE PATH OR SIDEWALK
- PROPOSED RETAINING WALL
- BRIDGE DENTS
- FEMA FLOOD AE
- FEMA FLOODWAY
- FEMA FLOOD A
- DRAINAGE FLOW LINE
- EXISTING CULVERT
- PROPOSED BOX CULVERT
- PROPOSED PIPE CULVERT
- CULVERT FLOW
- PROPOSED OVERHEAD SIGN
- PEDESTRIAN HANDRAIL
- ABANDONED UTILITY
- COMMUNICATIONS
- AT&T(TELE)
- AT&T (FO/DUCT)
- PEOPLES (FO/DUCT)
- SUDDENLINK (FO/DUCT)
- SUDDENLINK (CABLE)
- ELECTRIC / POWER
- ONCOR
- ZAYO
- GAS / PETROLEUM
- ATMOS
- ATMOS
- MOBILE PRODUCING
- SANITARY SEWER
- CITY OF PARIS
- POTABLE WATER
- CITY OF PARIS
- TRAFFIC SIGNALS
- CITY OF PARIS
- UTILITY SYMBOLS
- END CAP
- UTILITY CONTINUATION


CURVE NAME	CURVE NO.	DELTA	DEGREE	TANGENT	LENGTH	RADIUS	BEGIN BEARING	END BEARING	CURVE BEARING	PI STA.	PC STA.	PT STA.
[illegible]	[illegible]	[illegible]	[illegible]	[illegible]	[illegible]	[illegible]	[illegible]	[illegible]	[illegible]	[illegible]	[illegible]	[illegible]

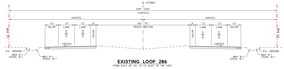

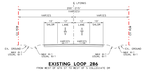

DESIGN STANDARDS USED

TXDOT ROADWAY DESIGN MANUAL; 2020
AASHTO POLICY ON GEOMETRIC DESIGN OF HIGHWAYS AND STREETS; 2018
TXDOT STANDARD SPECIFICATIONS FOR CONSTRUCTION AND MAINTENANCE OF HIGHWAYS, STREETS, AND BRIDGES; 2014
TRB HIGHWAY CAPACITY MANUAL; 2016
TEXAS MANUAL ON UNIFORM TRAFFIC CONTROL DEVICES (TMUTCD); 2011
TXDOT ACCESS MANAGEMENT MANUAL; 2013
TXDOT HYDRAULIC DESIGN MANUAL; 2019

GENERAL NOTES

1. COORDINATES SHOWN ARE SURFACE VALUES IN U.S. SURVEY FEET BASED UPON THE NAD-83 COORDINATE SYSTEM IN THE NORTH CENTRAL ZONE (4202) WITH A SURFACE ADJUSTMENT FACTOR OF 1.00012. TEXAS STATE PLANE
2. SEE ENGINEERING REPORT FOR UTILITY CONFLICT INFORMATION.
3. ADA RAMPS ARE NOT DEPICTED ON THE PLAN.
4. ACCESS DENIAL LIMITS ARE DETERMINED BY PROVIDING SAFETY TO THE TRAVELING PUBLIC, MAINTAINING LEVEL OF SERVICE ON THE FRONTAGE ROADS AND MAINTAINING SAFE ACCESS TO ADJACENT PROPERTY OWNERS.
5. APPROXIMATE 100 YEAR FLOODPLAIN LIMITS ARE BASED ON FEMA FLOOD INSURANCE RATE MAPS.
6. PROPOSED CULVERT SIZES SHOWN IN SCHEMATIC ARE SIZED BASED ON PRELIMINARY DRAINAGE ANALYSIS OF DRAINAGE AREAS. FOR OTHER DRAINAGE NOTES SEE INDIVIDUAL SHEETS.
7. MAINLANE PROFILE MAXIMUM GRADE LIMITED TO 5.0% AS USED ON RECENT PROJECTS UNLESS WHEN NECCESSARY TO TIE IN TO EXISTING GRADES.
8. SCHEMATIC INTERSECTION LAYOUTS FOLLOW 2018 RDM CRITERIA, PS&E PLANS WILL FOLLOW REVISED 2020 CRITERA FOR RIGHT TURN SLIP LANES

SCHEMATIC PREPARED BY:
BURNS & MCDONNELL
FIRM REGISTRATION NUMBER F-845

JOSHUA RYAN ROBERTSON 115996
NAME P.E. NUMBER
8/22/2023
DATE

PRELIMINARY

NOT INTENDED FOR PERMIT, BIDDING, OR CONSTRUCTION PURPOSES AND SUBJECT TO CHANGE BASED ON PUBLIC INPUT, DEVELOPMENTS RESULTING FROM PUBLIC INPUT AND TECHNICAL REVIEW.

AUGUST 2023

BURNS McDONNELL
ROLL 1 OF 3

NORTH GALLERIA TOWER 1
13737 NOEL RD.
SUITE 700
DALLAS, TX. 75240

HORZ SCALE 0 50 100 200
VERT SCALE 0 5 10 20

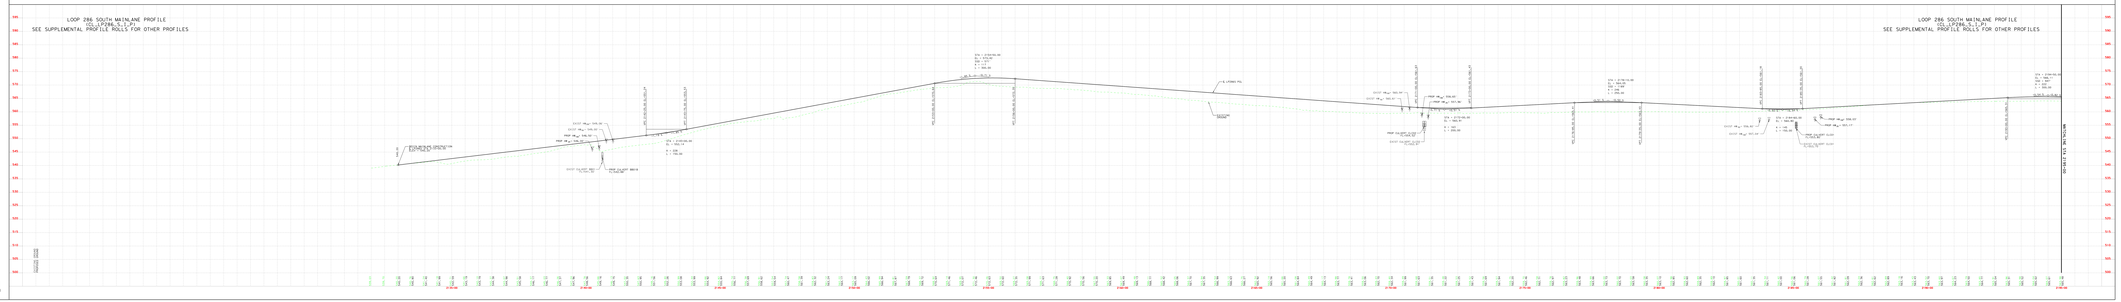

Pen Table: Loop 286 Pentable.tbl

© 2023 Texas Department of Transportation

PARIS DISTRICT
NOEL PARAMANATHAN, P.E. - DISTRICT ENGINEER

95% INTERIM DESIGN SCHEMATIC
LOOP 286
SOUTHEAST PROJECT
CSJ: 1690-01-124

NET LENGTH OF PROJECT: 20,188 FEET = 3.82 MILES

ROADWAY
20,188 FEET = 3.82 MILES
BRIDGE
0 FEET = 0.00 MILES

TRAFFIC DATA

	US82E TO US82W
2018 ADT	7,200
2038 ADT	9,900

ROADWAY	FUNCTIONAL CLASS.	DESIGN SPEED	eMAX
LOOP 286	PRINCIPAL ARTERIAL	50 MPH	6%
CROSS STREETS	URBAN MINOR ARTERIAL	30 MPH	2%
	URBAN COLLECTOR	30 MPH	2%
TURNAROUNDS	URBAN MINOR COLLECTOR	25 MPH	2%

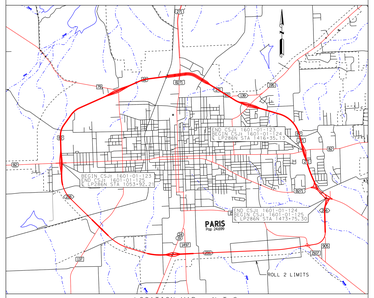

LOCATION MAP : N.T.S.

LEGEND:

- PROPOSED CENTERLINE/BASELINE
- PROPOSED ROW
- EXISTING ROW
- TEMPORARY CONSTRUCTION EASEMENT
- DRAINAGE EASEMENT
- PARCEL LINE
- EDGE OF PAVEMENT (EOP)/CURB & GUTTER
- EDGE OF TRAVEL (EOT)
- PAVEMENT SEAL
- PAVEMENT DASHED STRIPING
- DOUBLE YELLOW PAVEMENT STRIPING
- SOLID WHITE PAVEMENT STRIPING
- PROPOSED TRAFFIC ARROW
- EXISTING TRAFFIC ARROW
- PROPOSED CONTROL OF ACCESS
- PROPOSED DISPLACEMENT
- INDUCED DISPLACEMENT
- PROPOSED BRIDGE LIMITS
- EXISTING BRIDGE LIMITS
- PAVEMENT REMOVAL
- PROPOSED MAINLANE AND RAMPS
- PROPOSED FRONTAGE ROAD/CROSS STREET
- PROPOSED RAMP
- PROPOSED DRIVEWAY
- PROPOSED SHARED USE PATH OR SIDEWALK
- PROPOSED RETAINING WALL
- BRIDGE BENTS
- FEMA FLOOD AE
- FEMA FLOODWAY
- FEMA FLOOD A
- DRAINAGE FLOW LINE
- EXISTING CULVERT
- PROPOSED BOX CULVERT
- PROPOSED PIPE CULVERT
- CULVERT FLOW
- PROPOSED OVERHEAD SIGN
- PEDESTRIAN HANDRAIL

ABANDONED UTILITY
COMMUNICATIONS
AT&T(TELE)
AT&T(FIBER/DUCT)
PEOPLES (FIBER/DUCT)
SUDDENLINK (FIBER/DUCT)
SUDDENLINK (CABLE)
ELECTRIC / POWER
AEP
TXDOT
GAS / PETROLEUM
ATMOS
ATMOS
PIPELINE PRODUCING
SANITARY SEWER
CITY OF PARIS
POTABLE WATER
CITY OF PARIS
TEXAS DEPARTMENT
CITY OF PARIS
UTILITY SYMBOLS
END CAP
UTILITY CONTINUATION


HORIZONTAL CURVE TABLE

CURVE NAME	CURVE NO.	DELTA	DEGREE	TANGENT	LENGTH	CURVE RADIUS	CURVE BEARING	PI STA.	BC STA.	EC STA.

DESIGN STANDARDS USED

TXDOT ROADWAY DESIGN MANUAL; 2020
AASHTO POLICY ON GEOMETRIC DESIGN OF HIGHWAYS AND STREETS; 2018
TXDOT STANDARD SPECIFICATIONS FOR CONSTRUCTION AND MAINTENANCE OF HIGHWAYS, STREETS, AND BRIDGES; 2014
TRB HIGHWAY CAPACITY MANUAL; 2016
TEXAS MANUAL ON UNIFORM TRAFFIC CONTROL DEVICES (TMUTCD); 2011
TXDOT ACCESS MANAGEMENT MANUAL; 2013
TXDOT HYDRAULIC DESIGN MANUAL; 2019

GENERAL NOTES

1. COORDINATES SHOWN ARE SURFACE VALUES IN U.S. SURVEY FEET BASED UPON THE TEXAS STATE PLANE NAD-83 COORDINATE SYSTEM IN THE NORTH CENTRAL ZONE (4202) WITH A SURFACE ADJUSTMENT FACTOR OF 1.00012.
2. SEE ENGINEERING REPORT FOR UTILITY CONFLICT INFORMATION.
3. ADA RAMPS ARE NOT DEPICTED ON THE PLAN.
4. ACCESS DENIAL LIMITS ARE DETERMINED BY PROVIDING SAFETY TO THE TRAVELING PUBLIC, MAINTAINING LEVEL OF SERVICE ON THE FRONTAGE ROADS AND MAINTAINING SAFE ACCESS TO ADJACENT PROPERTY OWNERS.
5. APPROXIMATE 100 YEAR FLOODPLAIN LIMITS ARE BASED ON FEMA FLOOD INSURANCE RATE MAPS.
6. PROPOSED CULVERT SIZES SHOWN IN SCHEMATIC ARE SIZED BASED ON PRELIMINARY DRAINAGE ANALYSIS OF DRAINAGE AREAS. FOR OTHER DRAINAGE NOTES SEE INDIVIDUAL SHEETS.
7. MAINLANE PROFILE MAXIMUM GRADE LIMITED TO 5.0% AS USED ON RECENT PROJECTS UNLESS WHEN NECCESSARY TO TIE IN TO EXISTING GRADES.
8. SCHEMATIC INTERSECTION LAYOUTS FOLLOW 2018 ROM CRITERIA, PS&E PLANS WILL FOLLOW REVISED 2020 CRITERA FOR RIGHT TURN SLIP LANES

SCHEMATIC PREPARED BY:
BURNS & MCDONNELL
FIRM REGISTRATION NUMBER F-845

JOSHUA RYAN ROBERTSON 115996
NAME P.E. NUMBER
8/22/2023
DATE

PRELIMINARY

NOT INTENDED FOR PERMIT, BIDDING, OR CONSTRUCTION PURPOSES AND SUBJECT TO CHANGE BASED ON PROJECT DEVELOPMENTS RESULTING FROM PUBLIC INPUT AND TECHNICAL REVIEW.

AUGUST 2023

BURNS McDONNELL
ROLL 2 OF 3

NORTH GALLERIA TOWER 1
13737 NOEL RD.
SUITE 700
DALLAS, TX. 75240

HORZ SCALE 0 100 200
VERT SCALE 0 10 20

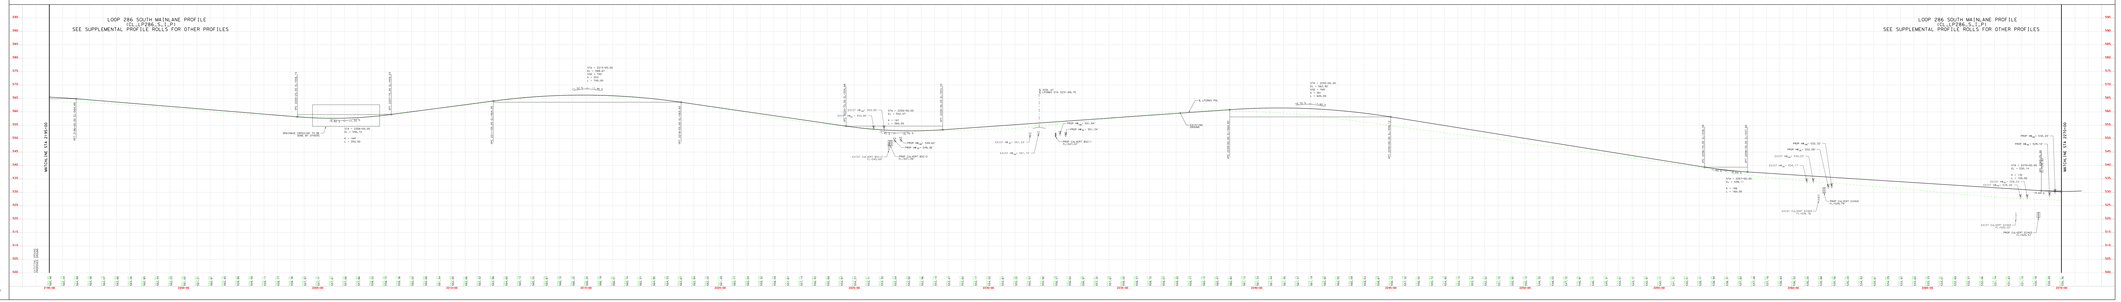

Pen Table: Loop 286 Pentable.tbl

© 2023 Texas Department of Transportation

PARIS DISTRICT
NOEL PARAMANATHAN, P.E. - DISTRICT ENGINEER

95% INTERIM DESIGN SCHEMATIC
LOOP 286
SOUTHEAST PROJECT
CSJ: 1690-01-124

NET LENGTH OF PROJECT: 20,188 FEET = 3.82 MILES
- ROADWAY: 20,188 FEET = 3.82 MILES
- BRIDGE: 0 FEET = 0.00 MILES

TRAFFIC DATA

	US82E TO US82W
2018 ADT	7,200
2038 ADT	9,900

ROADWAY	FUNCTIONAL CLASS.	DESIGN SPEED	eMAX
LOOP 286	PRINCIPAL ARTERIAL	50 MPH	6%
CROSS STREETS	URBAN MINOR ARTERIAL	30 MPH	2%
	URBAN COLLECTOR	30 MPH	2%
TUBBS/PLUNKETT	URBAN MINOR COLLECTOR	25 MPH	3%

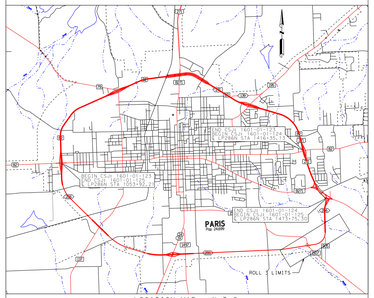

LOCATION MAP : N.T.S.

DESIGN STANDARDS USED

TXDOT ROADWAY DESIGN MANUAL: 2020
AASHTO POLICY ON GEOMETRIC DESIGN OF HIGHWAYS AND STREETS: 2018
TXDOT STANDARD SPECIFICATIONS FOR CONSTRUCTION AND MAINTENANCE OF HIGHWAYS, STREETS, AND BRIDGES: 2014
TRB HIGHWAY CAPACITY MANUAL: 2016
TEXAS MANUAL ON UNIFORM TRAFFIC CONTROL DEVICES (TMUTCD): 2011
TXDOT ACCESS MANAGEMENT MANUAL: 2013
TXDOT HYDRAULIC DESIGN MANUAL: 2019

GENERAL NOTES

1. COORDINATES SHOWN ARE SURFACE VALUES IN U.S. SURVEY FEET BASED UPON THE TEXAS STATE PLANE NAD-83 COORDINATE SYSTEM IN THE NORTH CENTRAL ZONE (4202) WITH A SURFACE ADJUSTMENT FACTOR OF 1.00012.
2. SEE ENGINEERING REPORT FOR UTILITY CONFLICT INFORMATION.
3. ADA RAMPS ARE NOT DEPICTED ON THE PLAN.
4. ACCESS DENIAL LIMITS ARE DETERMINED BY PROVIDING SAFETY TO THE TRAVELING PUBLIC, MAINTAINING LEVEL OF SERVICE ON THE FRONTAGE ROADS AND MAINTAINING SAFE ACCESS TO ADJACENT PROPERTY OWNERS.
5. APPROXIMATE 100 YEAR FLOODPLAIN LIMITS ARE BASED ON FEMA FLOOD INSURANCE RATE MAPS.
6. PROPOSED CULVERT SIZES SHOWN IN SCHEMATIC ARE SIZED BASED ON PRELIMINARY DRAINAGE ANALYSIS OF DRAINAGE AREAS. FOR OTHER DRAINAGE NOTES SEE INDIVIDUAL SHEETS.
7. MAINLANE PROFILE MAXIMUM GRADE LIMITED TO 5.0% AS USED ON RECENT PROJECTS UNLESS WHEN NECCESSARY TO TIE IN TO EXISTING GRADES.
8. SCHEMATIC INTERSECTION LAYOUTS FOLLOW 2018 ROW CRITERIA, PS&E PLANS WILL FOLLOW REVISED 2020 CRITERIA FOR RIGHT TURN SLIP LANES.

SCHEMATIC PREPARED BY:
BURNS & MCDONNELL
FIRM REGISTRATION NUMBER F-845

JOSHUA RYAN ROBERTSON 115996
NAME P.E. NUMBER
8/22/2023
DATE

PRELIMINARY

NOT INTENDED FOR PERMIT, BIDDING, OR CONSTRUCTION PURPOSES AND SUBJECT TO CHANGE BASED ON FUTURE DEVELOPMENTS RESULTING FROM PUBLIC INPUT AND TECHNICAL REVIEW.

AUGUST 2023

BURNS McDONNELL
NORTH GALLERIA TOWER 1
13737 NOEL RD.
SUITE 700
DALLAS, TX. 75240

ROLL 3 OF 3

HORZ SCALE 0 100 200
VERT SCALE 0 10 20

